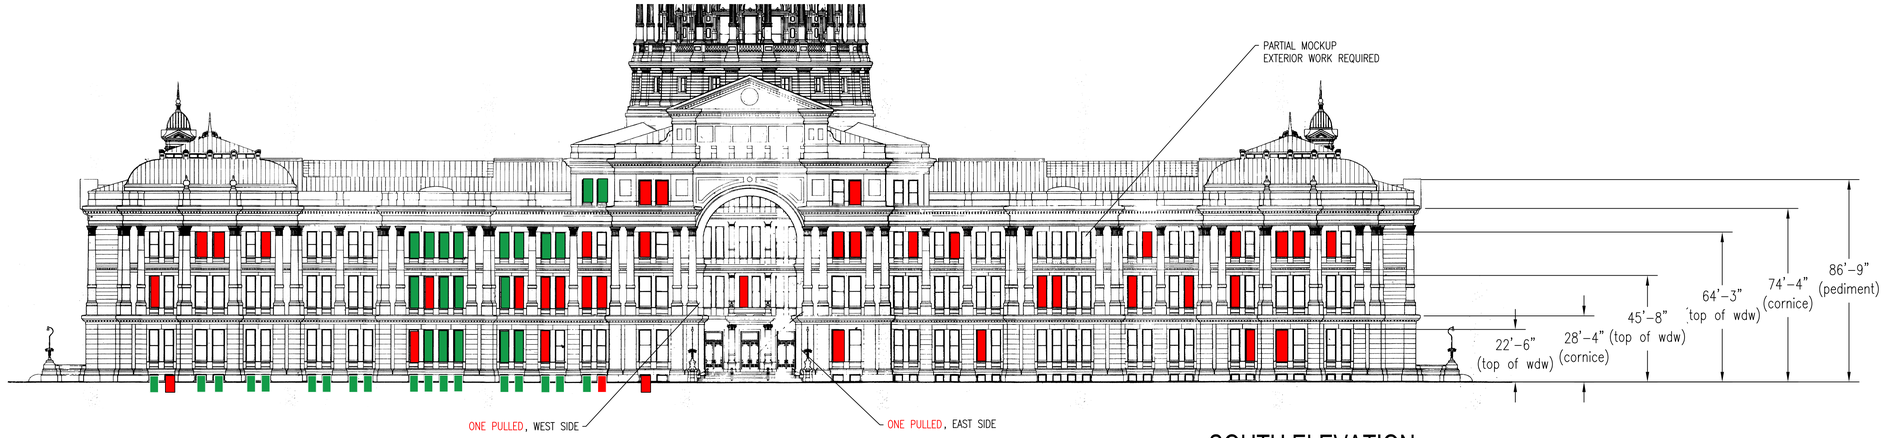

1 SOUTH ELEVATION

$\frac{1}{32}$" = 1'-0"

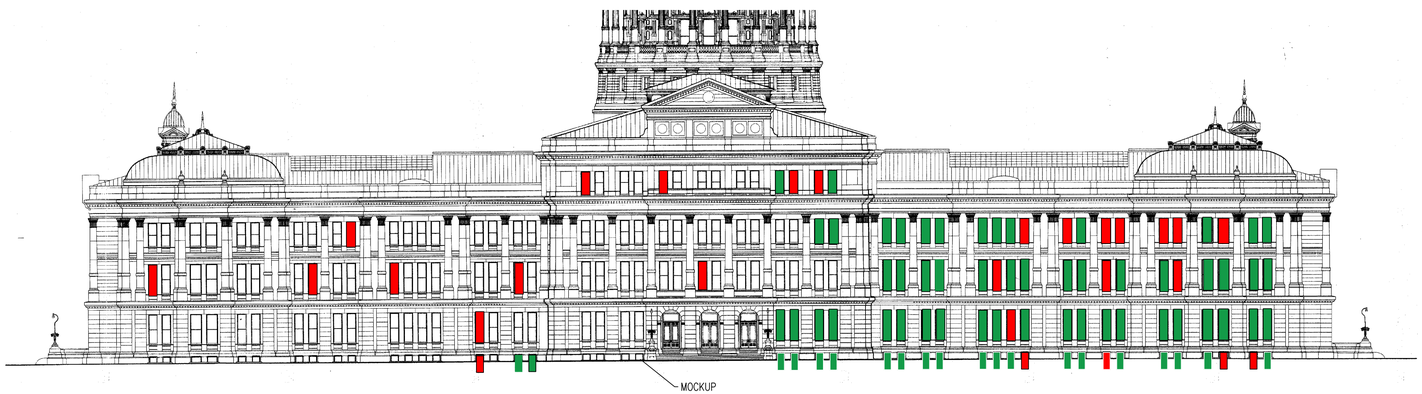

2 NORTH ELEVATION

$\frac{1}{32}$" = 1'-0"

WINDOW REQUIRING REMOVAL

WINDOW APPROVED, NO REMOVAL REQUIRED

INDICATES WINDOW WELL; REFER TO PLANS FOR SPECIFIC WINDOW LOCATION

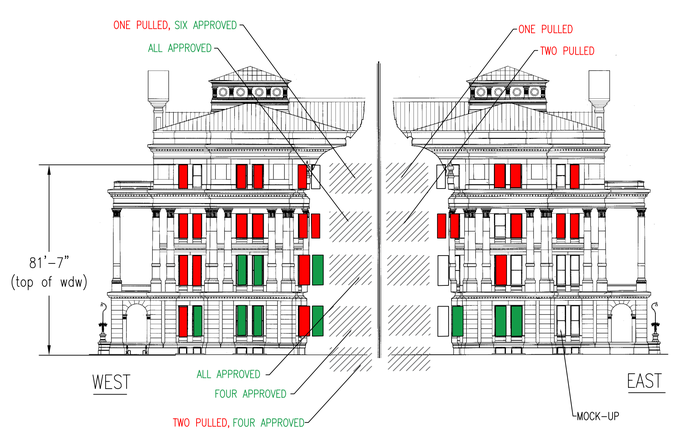

4 NORTH WINGS ELEVATIONS

$\frac{1}{32}$" = 1'-0"

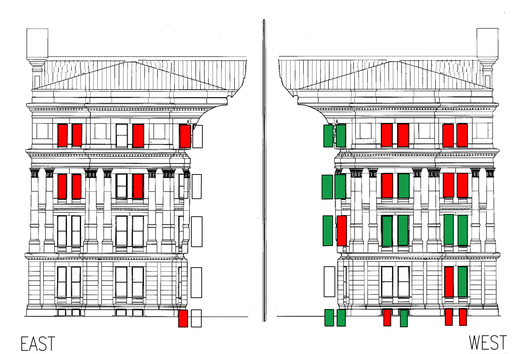

3 SOUTH WINGS ELEVATIONS

$\frac{1}{32}$" = 1'-0"

NOTE: ELEVATION SIMULATED, DETAILS NOT PRECISE FOR WINDOW LOCATION PURPOSES ONLY

Consultant

REGISTERED ARCHITECT KEVIN M. KOCH 30125807 STATE OF TEXAS

11/6/15

Texas Capitol
Exterior Preservation Project
1100 N Congress Avenue Austin TX 78701

Architect: State Preservation Board

Sheet Number

Mark	Date	Description
1	1/13/16	Added callouts for unsurveyed windows. Added East and West elevations of South wing. Various corrections to match correctly to survey, not identified individually.
2	5/16/16	Various corrections to match updated surveys, pulls, and window inspection approvals

Sheet Number
ELEVATIONS

Sheet Number
A301

Date: 5/16/16