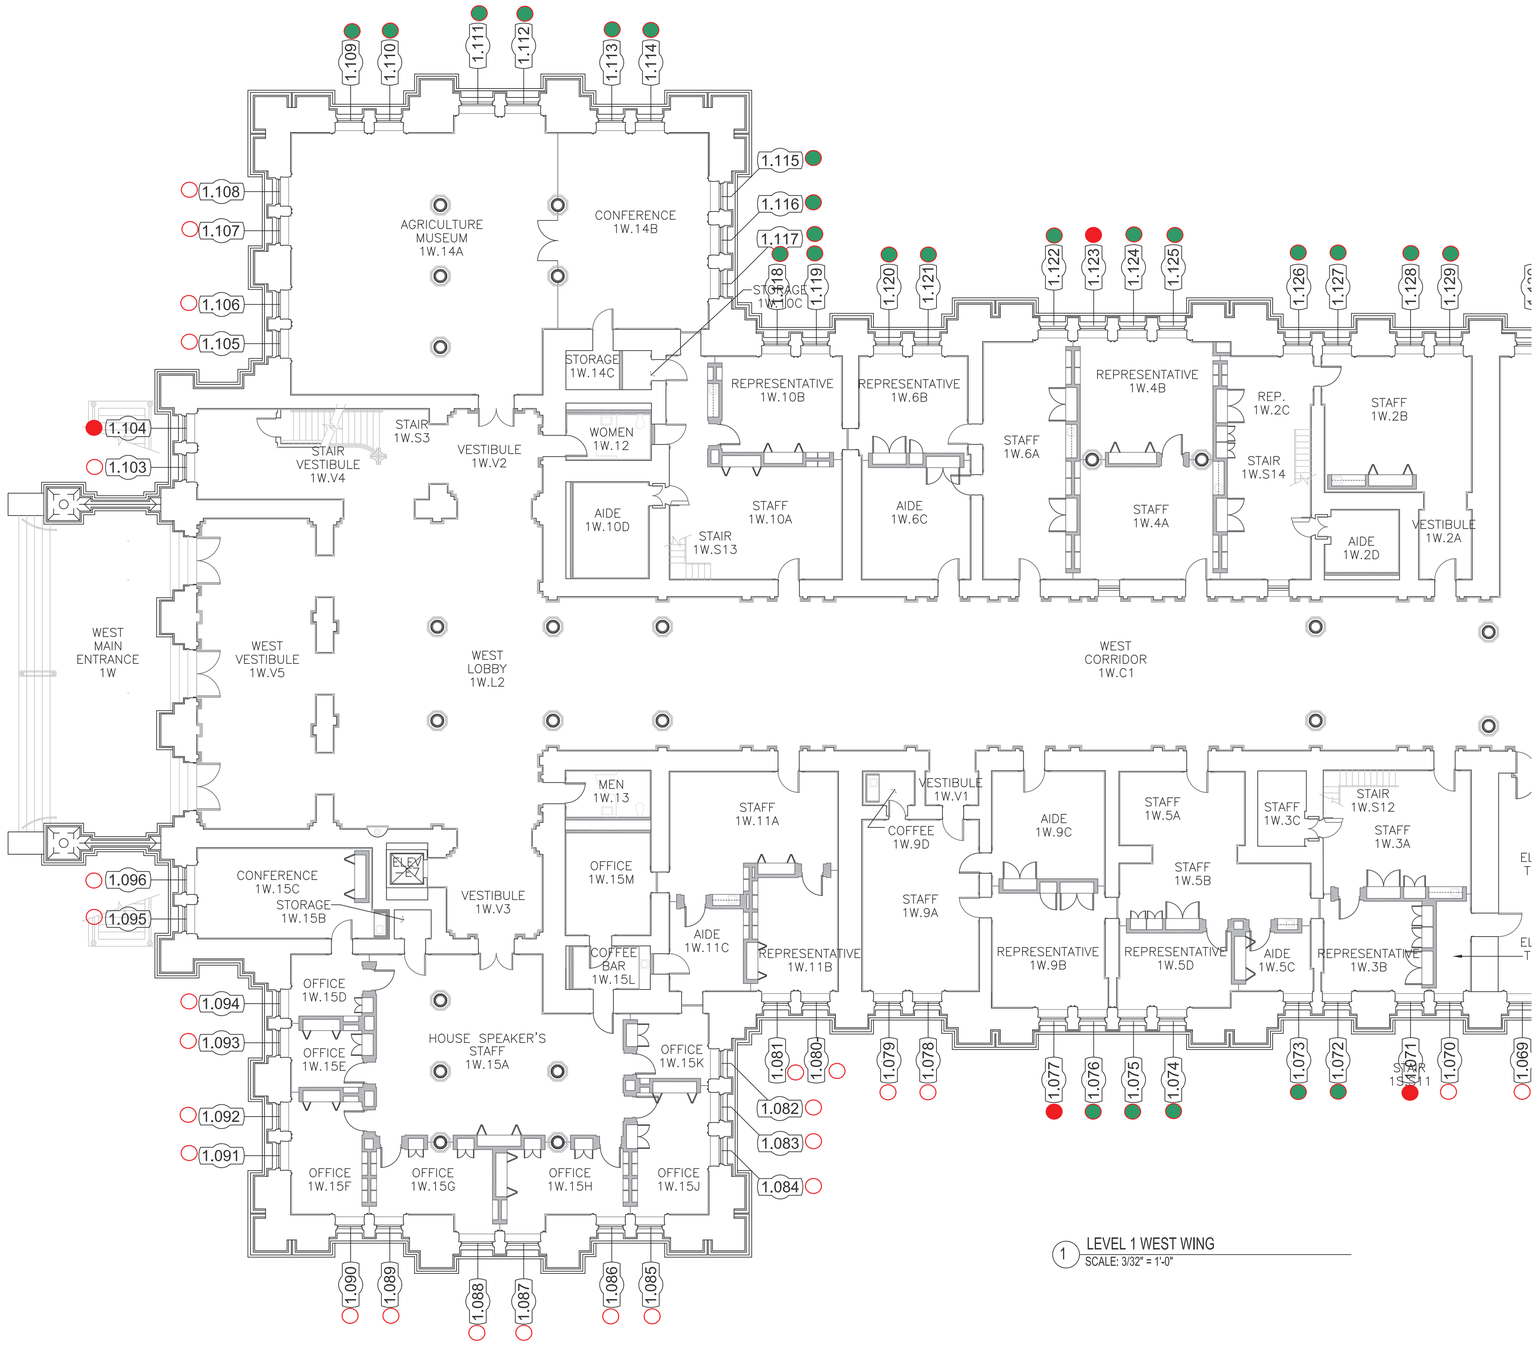

1 LEVEL 1 WEST WING
SCALE: 3/32" = 1'-0"

Consultant

Texas Capitol
Exterior Preservation Project
1100 N Congress Avenue Austin TX 78701

Architect: State Preservation Board

Sheet Number

Mark	Date	Description
1	2/8/2016	BASE PULLS IN PINK, PR1 & PR3 PULL ADDS IN RED
2	4/8/2016	PR3A & PR3B PULL ADDS IN RED, BASE CORRECTED, PR1 & PR3 UNCHANGED
3	5/16/2016	ALL PULLS IN RED, APPROVED WINDOWS IN GREEN

Sheet Number
FLOOR PLAN
LEVEL 1
WEST WING

Sheet Number
A209

Date: 5/16/2016